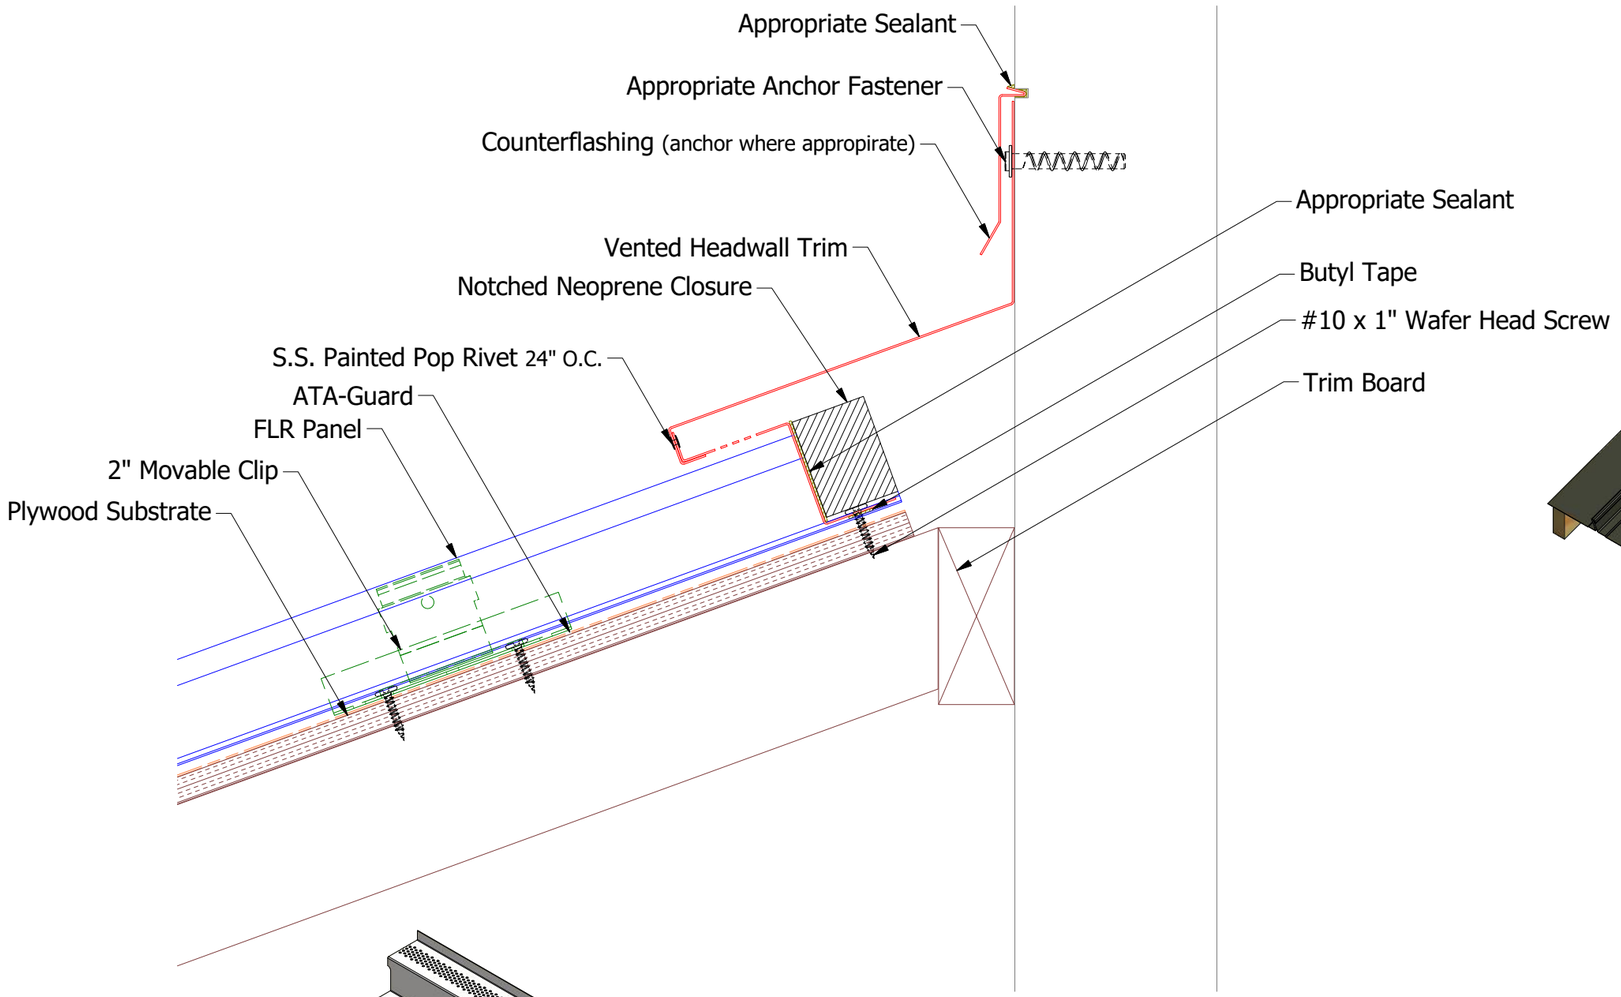

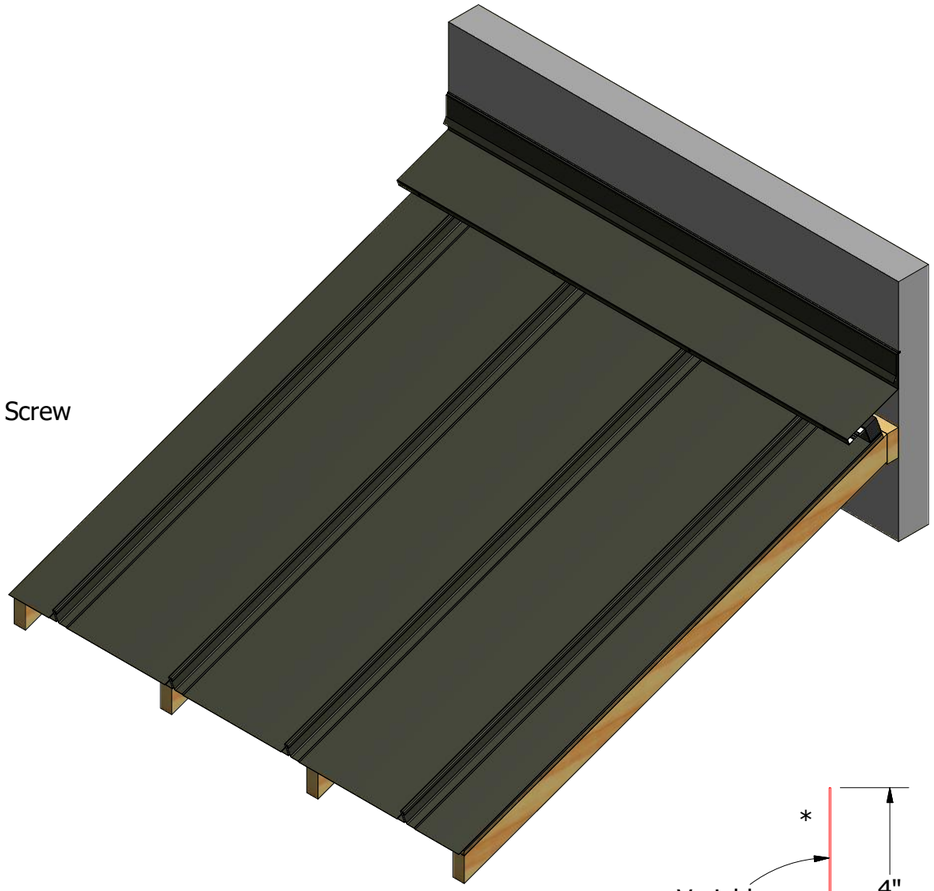

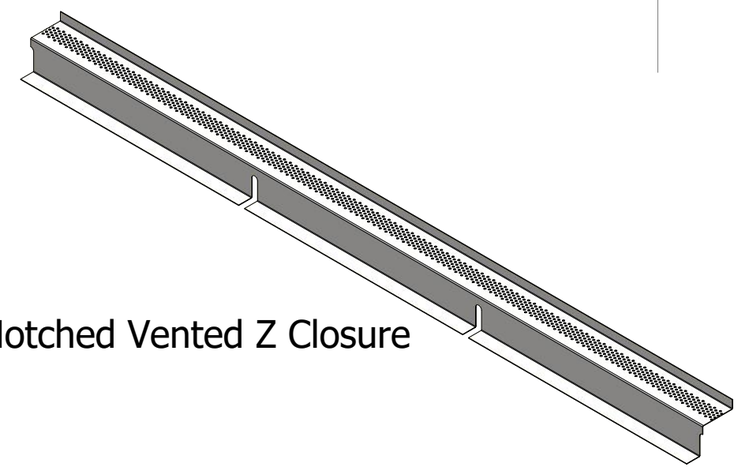

Pre-Notched Vented Z Closure

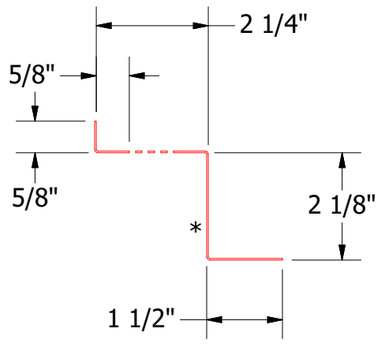

Vented Z Closure

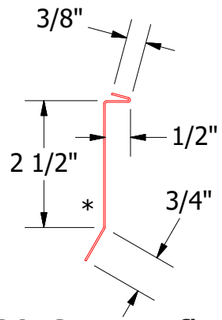

FLA980-Counterflashing

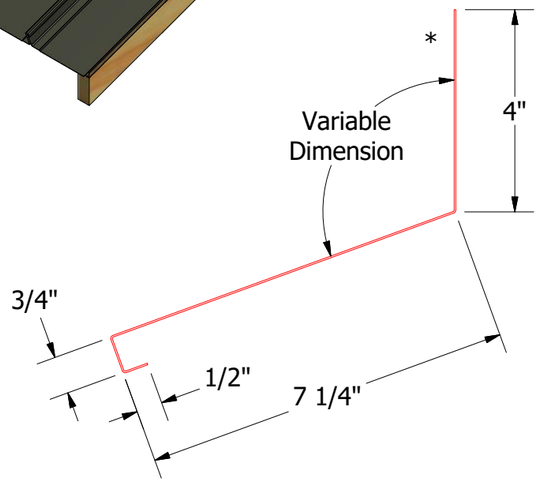

FLA999-Vented Headwall Trim

Note: * denotes color side.

Note: Neoprene Closures are not required if Factory Pre Notched Vented Z Closures are utilized.

REV. NO.	DATE	DESCRIPTION OF REVISION	BY	APP
2	5/31/2019	Updated Clip Information	AJZ	KRK
1	6/25/18	Updated Model and Dimensions	JC	

ATAS INTERNATIONAL, INC
Allentown PA
610-395-8445
Mesa AZ
480-558-7210

TITLE: FLR Vented Headwall Detail

DWG. NO.

DR KRK DATE 10/6/2014

APP DATE

MATERIAL

SH. SIZE B SCALE X:X