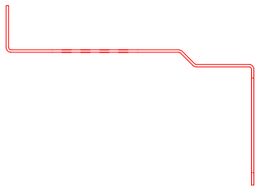

Note: Start/End Vented Closure Angle runs with at least 2'-0" of Non-Vented Closure Angles.

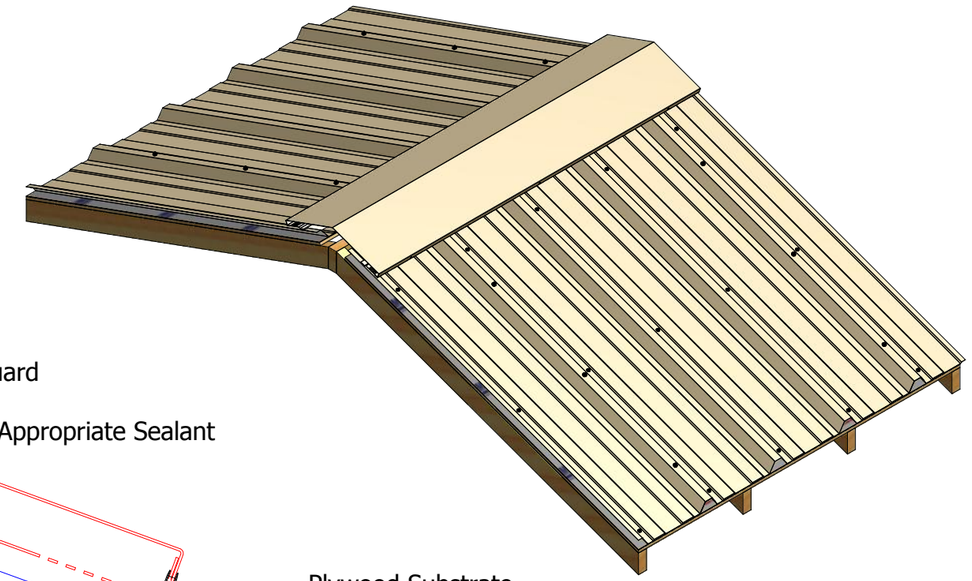

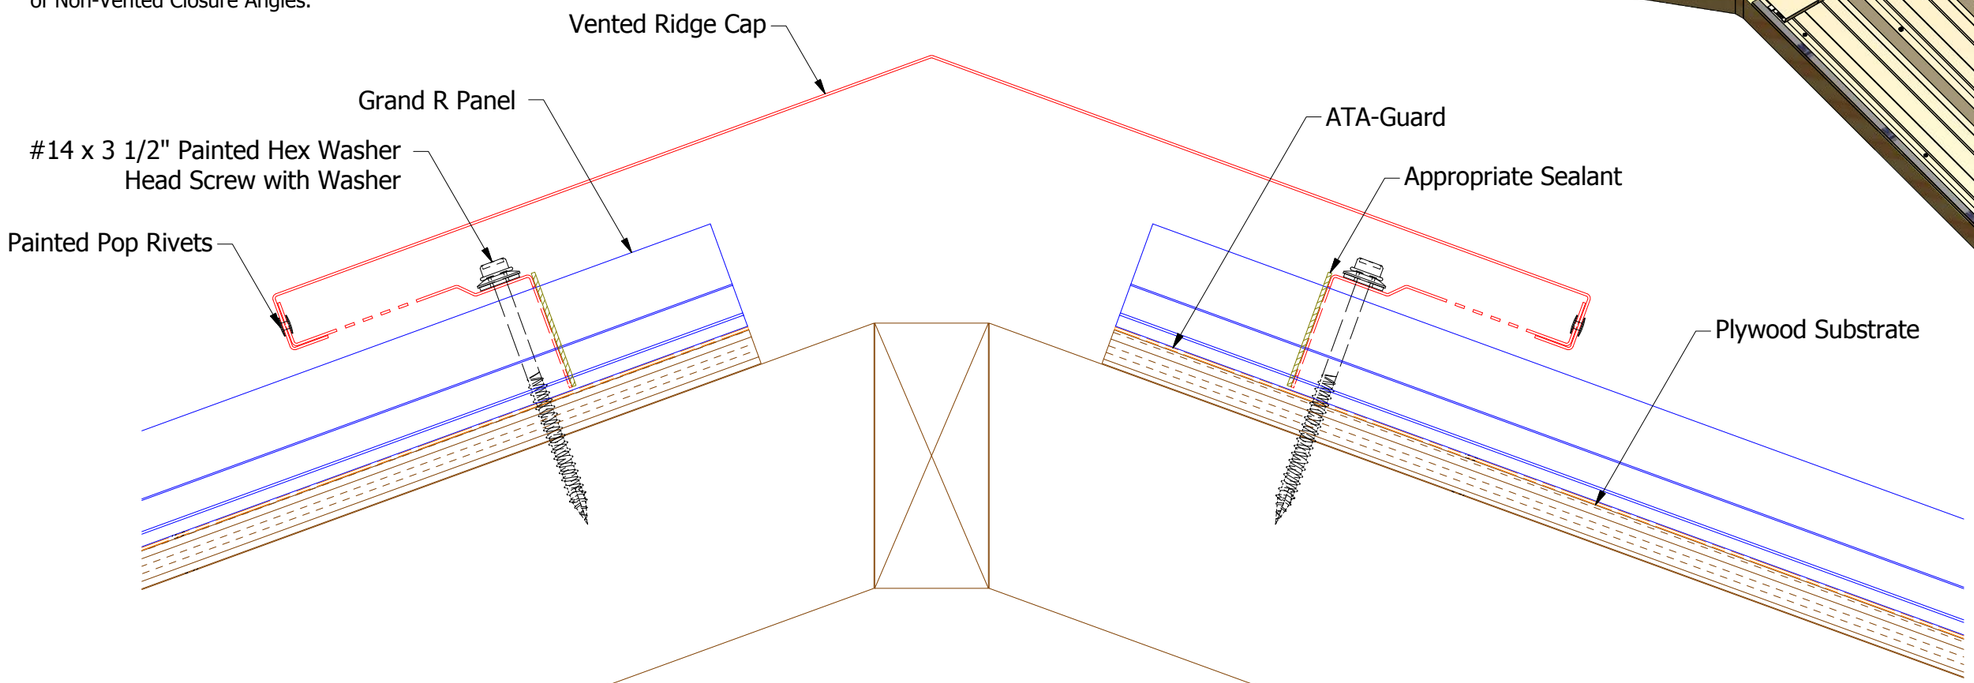

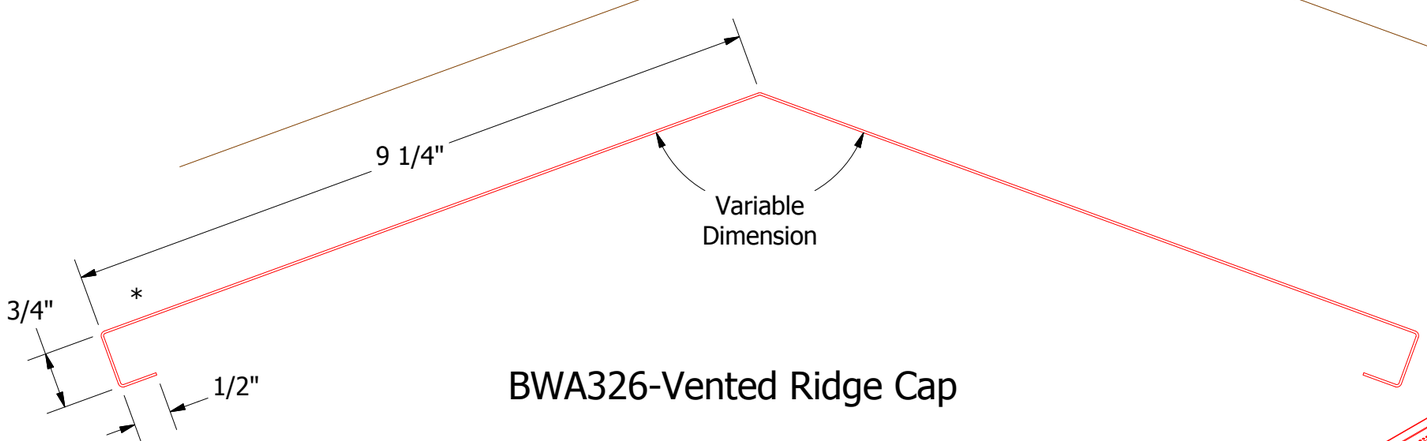

BWA326-Vented Ridge Cap

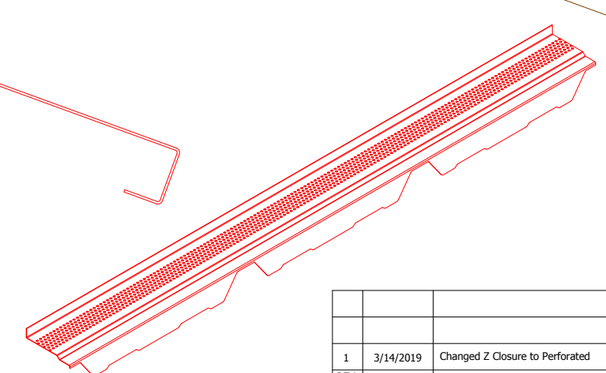

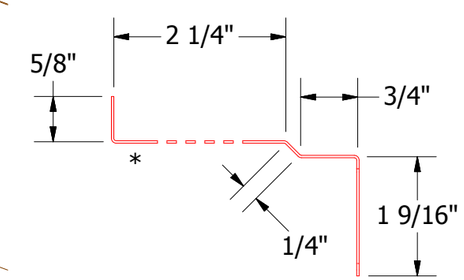

BWA911-Vented Closure Angle

ATAS INTERNATIONAL, INC
Allentown PA
610-395-8445
Mesa AZ
480-558-7210

REV. NO.	DATE	DESCRIPTION OF REVISION	BY	APP
1	3/14/2019	Changed Z Closure to Perforated	DMR	

TITLE: Grand R Vented Ridge Detail

DWG. NO.

MATERIAL

DR: KRK | DATE: 1/6/2017

APP | DATE

SH. SIZE: B | SCALE: X:X